AUTHORITY	DATE INSTALLED OR RETIRED		DESCRIPTION
C-16514 A.F.E.-418	Installed	June 30,1919	Installation of Automatic Signals between Erie Jct and North Lima - Two Blade Semaphore installed on left of main track opposite sta. 7045+97.7
C-28255 A.F.E.10629	Completed	July 3,1927	Renew Culverts. Sta 3363+747 to sta 7071+88.0
C-29922 A.F.E.11671	Completed	Sept 15,1927	Switching Lead for N end of Southbound Yard Sta 7000+55 R.S.
C-31639 A.F.E.-1313	Retired	Aug. 25,1928	Sale of Track 8133. Sta. 7038+17.7.

CONTINUED ON TYPED LIST.

ALLEN CO. - OHIO

BATH TWP.

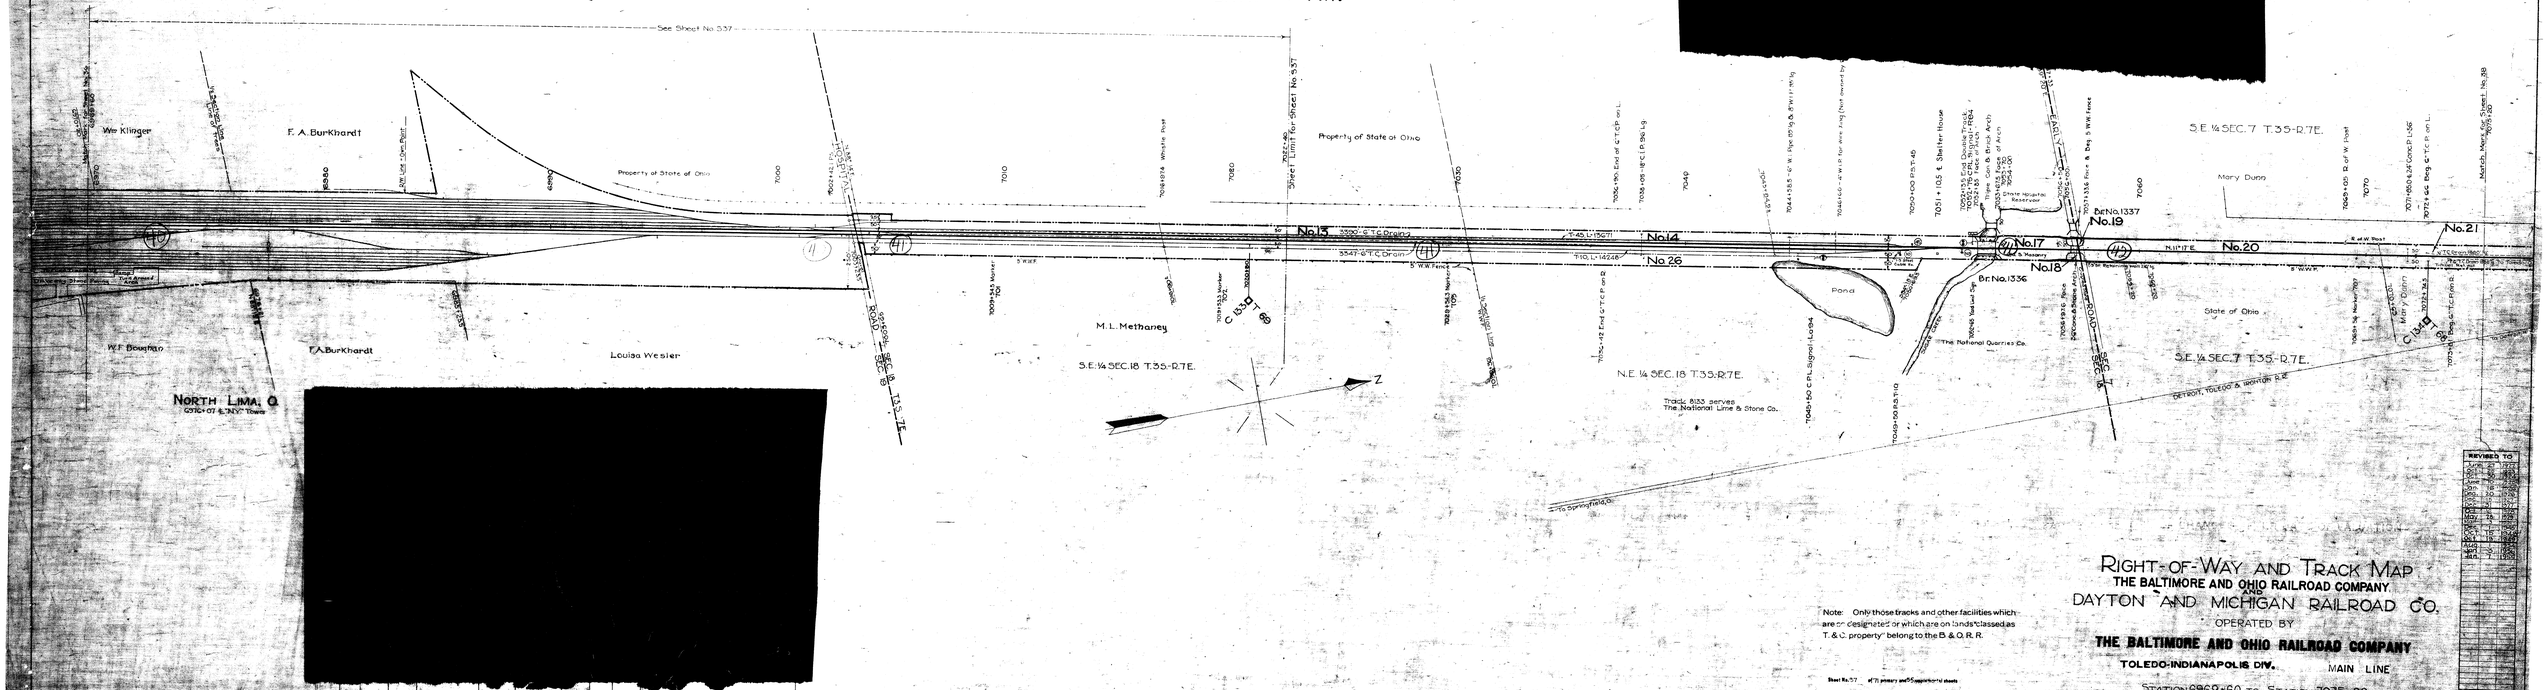

G3-01-105.1 (37)