ALLEN COUNTY, OHIO.
MARION TOWNSHIP
T. 2 S., R. 5 E.

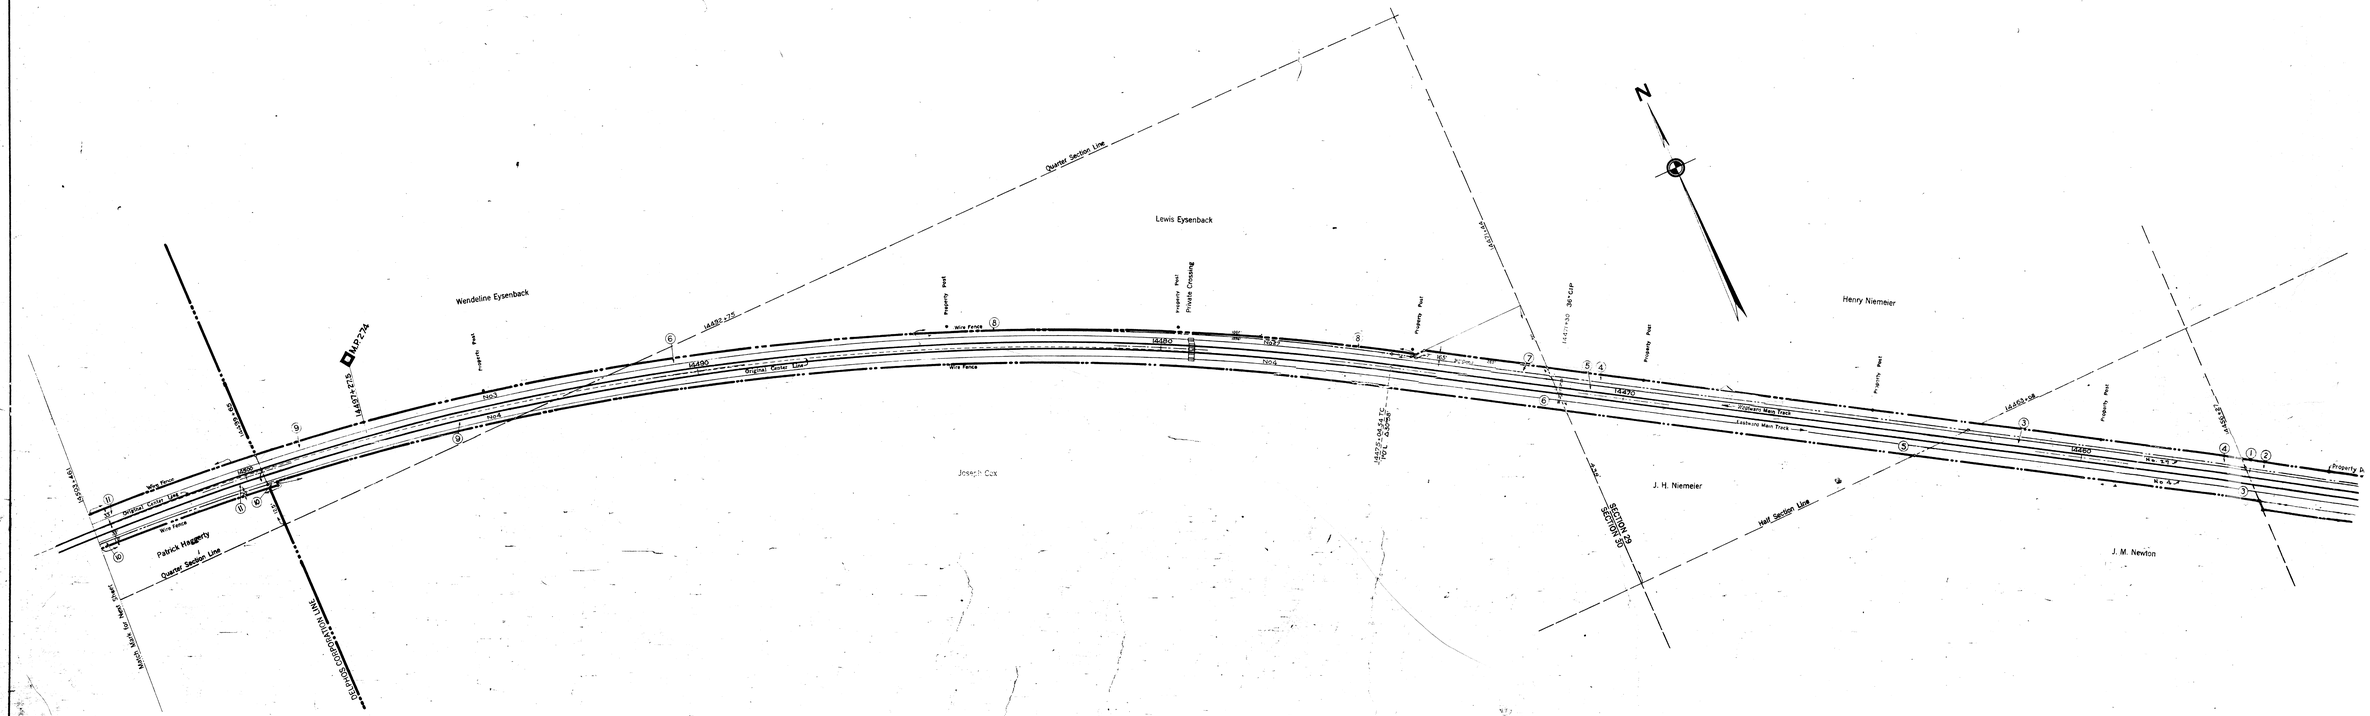

SCHEDULE OF SIDINGS AND CROSSOVERS

Side Trk Number	Location	Class	Length Public	Length Private	Length Total	Remarks
3	Marion Twp.	S	2723		2723	Lengthened 1315 1-1-17
3	Dolphus Corp.	S	1671		1671	
4	Marion Twp.	S	3841		3841	Lengthened 3011 12-31-28
4	Dolphus Corp.	S	1827		1827	
27	Marion Twp.	Y	1698		1638	Lengthened 838 8-30-15 Shortened 1861 1-1-27

Correct as of Dec. 31st, 1955-No Revision
Correct as of Dec. 31st, 1954-No Revision
Correct as of Dec. 31st, 1953-No Revision
Correct as of Dec. 31st, 1952-No Revision
Correct as of Dec. 31st, 1951-No Revision
Correct as of Dec. 31st, 1950-No Revision
Correct as of Dec. 31st, 1949-No Revision
Correct as of Dec. 31st, 1948-Map Revised
Correct as of Dec. 31st, 1947-No Revision
Correct as of Dec. 31st, 1946-No Revision
Correct as of Dec. 31st, 1945-No Revision
Correct as of Dec. 31st, 1944-No Revision
Correct as of Dec. 31st, 1943-No Revision

Correct as of Dec. 31st, 1942-No Revision
Correct as of Dec. 31st, 1941-No Revision
Correct as of Dec. 31st, 1940-Map Revised
Correct as of Dec. 31st, 1939-No Revision
Correct as of Dec. 31st, 1938-No Revision
Correct as of Dec. 31st, 1937-No Revision
Correct as of Dec. 31st, 1936-No Revision
Correct as of Dec. 31st, 1935- No Revision
Correct as of Dec. 31st, 1934- Map Revised
Correct as of Dec. 31st, 1933- No Revision
Correct as of Dec. 31st, 1932- No Revision
Correct as of Dec. 31st, 1931- No Revision
Correct as of Dec. 31st, 1930- No Revision

Correct as of Dec 31st 1929 No Revision
Correct as of Dec 31st 1928 Map Revised
Correct as of Dec. 31 st 1927 No Revision
Correct as of June 30 th 1927 Map Revised
Correct as of June 30th 1926 No Revision
Correct as of June 30th 1925 No Revision
Correct as of June 30th 1924 No Revision
Correct as of June 30th 1923 No Revision
Correct as of June 30th 1922 No Revision
Correct as of June 30th 1921 No Revision
Correct as of June 30th 1920 No Revision
Correct as of June 30th 1919 Map Revised
Correct as of June 30th 1918 No Revision
Correct as of June 30th 1917 No Revision

Sheet No.84 V. 3 Ohio, of Pittsburgh, Fort Wayne and Chicago Railway
from Survey Station 14450+66 to Survey Station 14503+46

Chief Draftsman

RIGHT
PITTSBURGH, FO
PENNS
STATION 1445
SCALE 1 IN. =
OFFI

135

135